CITY OF ALEXANDRIA, VA

LEGEND:

- EXISTING TRACK
- PROPOSED CURB
- REMOVE CRANE RAIL
- EXISTING WATER LINE
- PROPOSED WATER LINE
- PROPOSED FIRE HYDRANT
- EXISTING FENCE
- PROPOSED FENCE
- AREA TO BE PAVED OR REPAVED
- EXISTING PAVED AREA

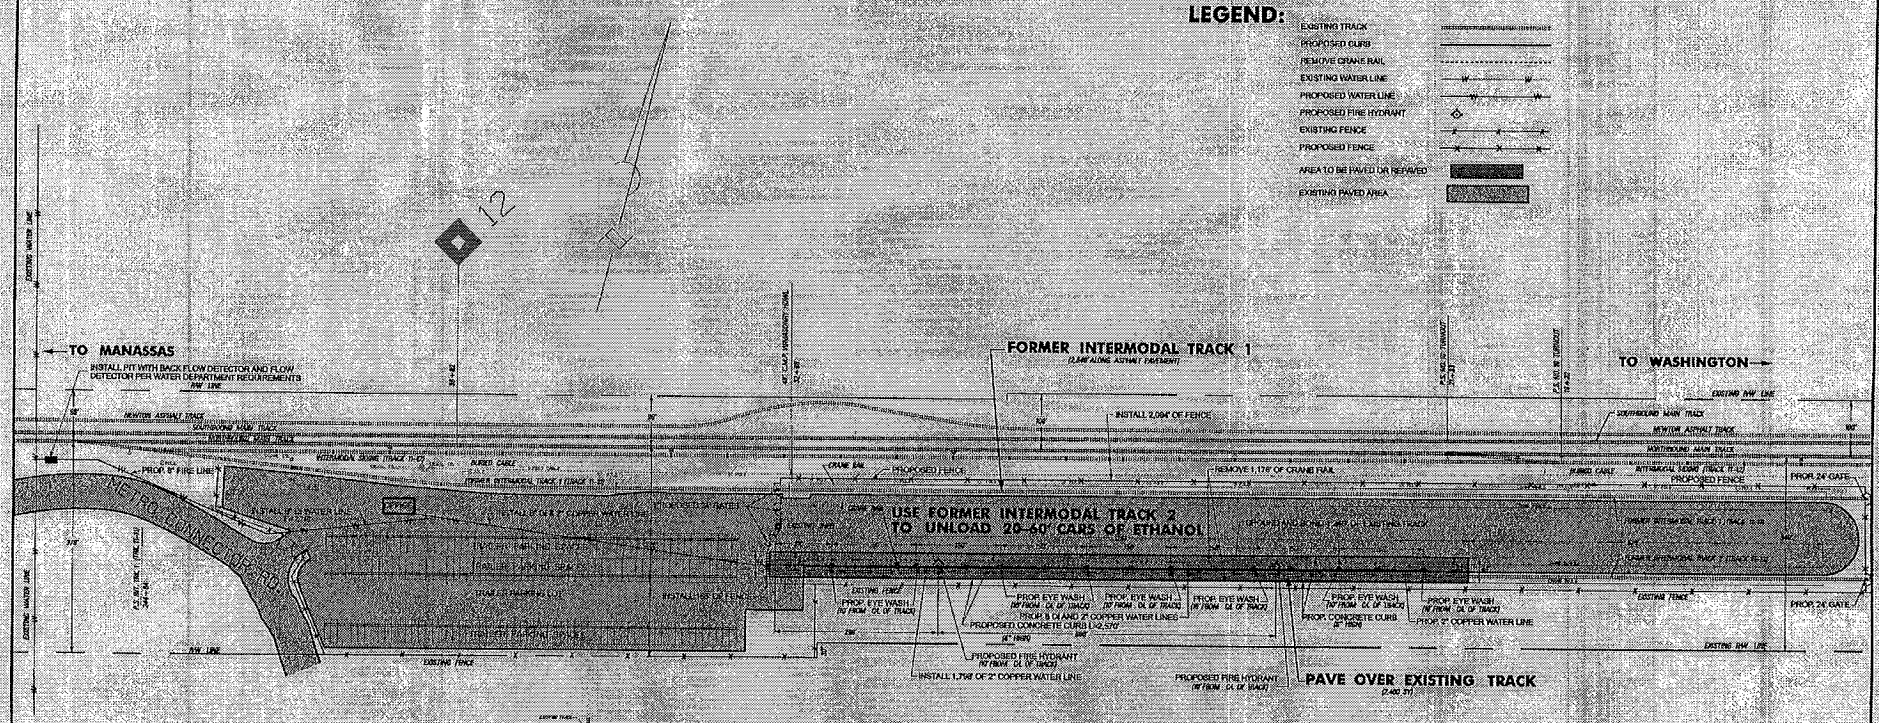

NOTES:

MILL 3,700 SY OF EXISTING ASPHALT PAVEMENT INSIDE OF THE PROPOSED CONCRETE CURB AND PAVE WITH 2" WEARING ASPHALT PAVEMENT.

PLACE TWO CONCRETE BOLLARDS ON EACH SIDE OF PROPOSED EYE WASH STATION AND PROPOSED FIRE HYDRANTS.

PLACE 4" PVC DRAIN IN CONCRETE CURB AT 50' INTERVALS. THE 4" PVC DRAIN IN CONCRETE CURB WILL INCLUDE A CAP INLET OF PIPE FOR OPERATOR TO BLOCK DRAIN WHILE TRANSLOADING.

CONCEPTUAL DRAWING
TO BE USED FOR STUDY PURPOSE ONLY
DRAWING SUBJECT TO SURVEY

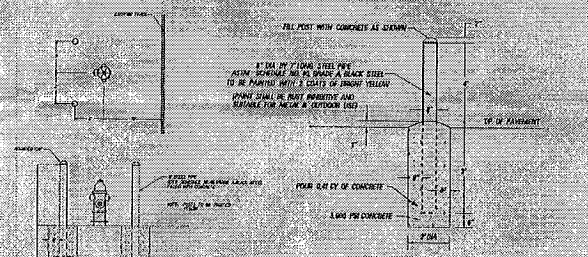

DETAIL OF GUARD POST NO SCALE

GUARD POST AT FIRE HYDRANT NO SCALE

SCALE: 1" = 100'

NORFOLK SOUTHERN

NORFOLK SOUTHERN CORPORATION
PIEDMONT
DIVISION OF THE SOUTHERN RAILWAY COMPANY

ALEXANDRIA, VA
PROPOSED TIFT FACILITY AT FORMER INTERMODAL FACILITY
(CONCEPTUAL DRAWING)

DATE	CHKD	DTRB	SCALE	DRAWN	SHEET
			1"=100'		1
			24-12		
			05/09/06		TD-2006-0036

ALL-STATE LEGAL®

EXHIBIT

V